Pleasant Oaks Park

Exterior Signage Program
Sign Profile Analysis™ Package

May 15, 2012

Program: ZZ.3022.01

DRAWINGS CHECKED BY:

- ☐ PROGRAM MANAGEMENT _____
- ☐ DESIGN _____
- ☐ PRODUCTION _____
- ☐ INSTALLATION _____

GNU GROUP

3445 Mt. Diablo Blvd.
Lafayette, California 94549
925-444-2020 Telephone
925-444-2039 Facsimile
www.gnugroup.com

4000 MacArthur Blvd., Suite 900
Newport Beach, California 92660
800-971-8025 Telephone
925-444-2039 Facsimile

©2012 GNU Group. The physical and intellectual contents of this presentation are copyright protected. All rights reserved

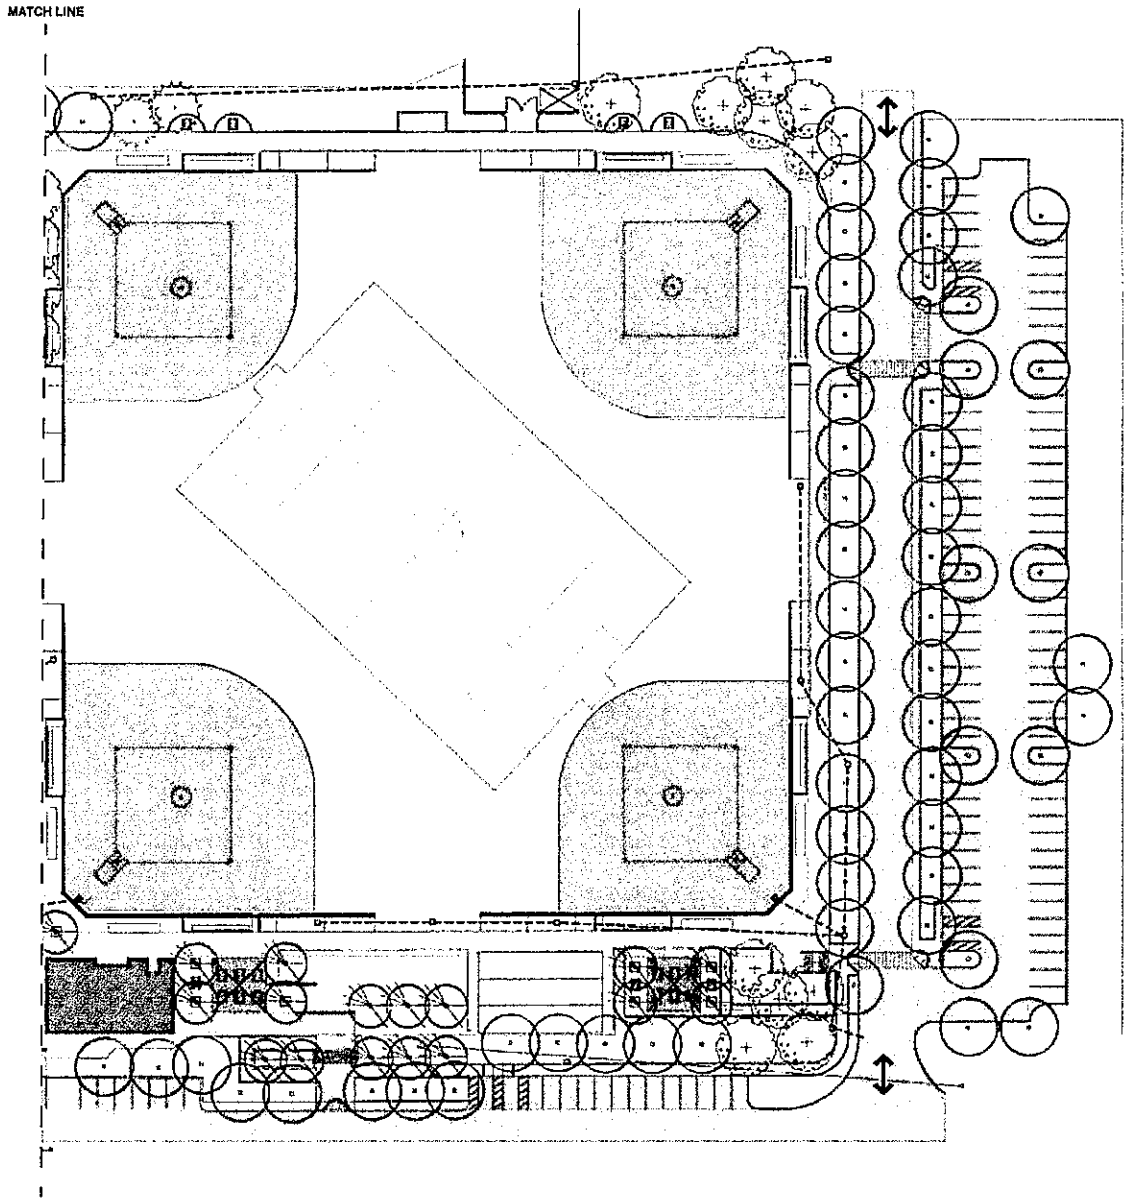

KEY

Circulation

- VEHICLE PATHS
- PEDESTRIAN PATHS
- PRIMARY ENTRY/EXIT
- SECONDARY ENTRY/EXIT

Use

- BASEBALL DIAMOND
- SOCCER FIELD
- SNACK SHACK
- BATTING CAGES
- PICNIC TABLES
- PLAY STRUCTURES
- PARKING

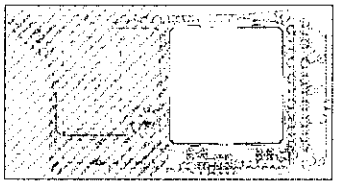

Prepared By

GNU GROUP

3445 Mt. Diablo Blvd. | Lafayette, California 94549
925-444-2020 Telephone | 925-444-2039 Facsimile

4000 MacArthur Blvd., Ste.900 | Newport Beach, Ca. 92660
800-971-8025 Telephone | 925-444-2039 Facsimile

www.gnugroup.com

Program Location

Pleasant Oaks Park
2 Santa Barbara Road
Pleasant Hill, CA

SIGN PROFILE ANALYSIS™
SPA™ Work Product

Revisions / Rulings

Checked By

Approval

Program Number	Drawn By
ZZ.3022.01	KS
Original Issue	Scale
05.15.2012	NTS

Title
Sign Profile Analysis Circulation & Use

Sheet
1.0

© 2012 GNU Group. All rights reserved.

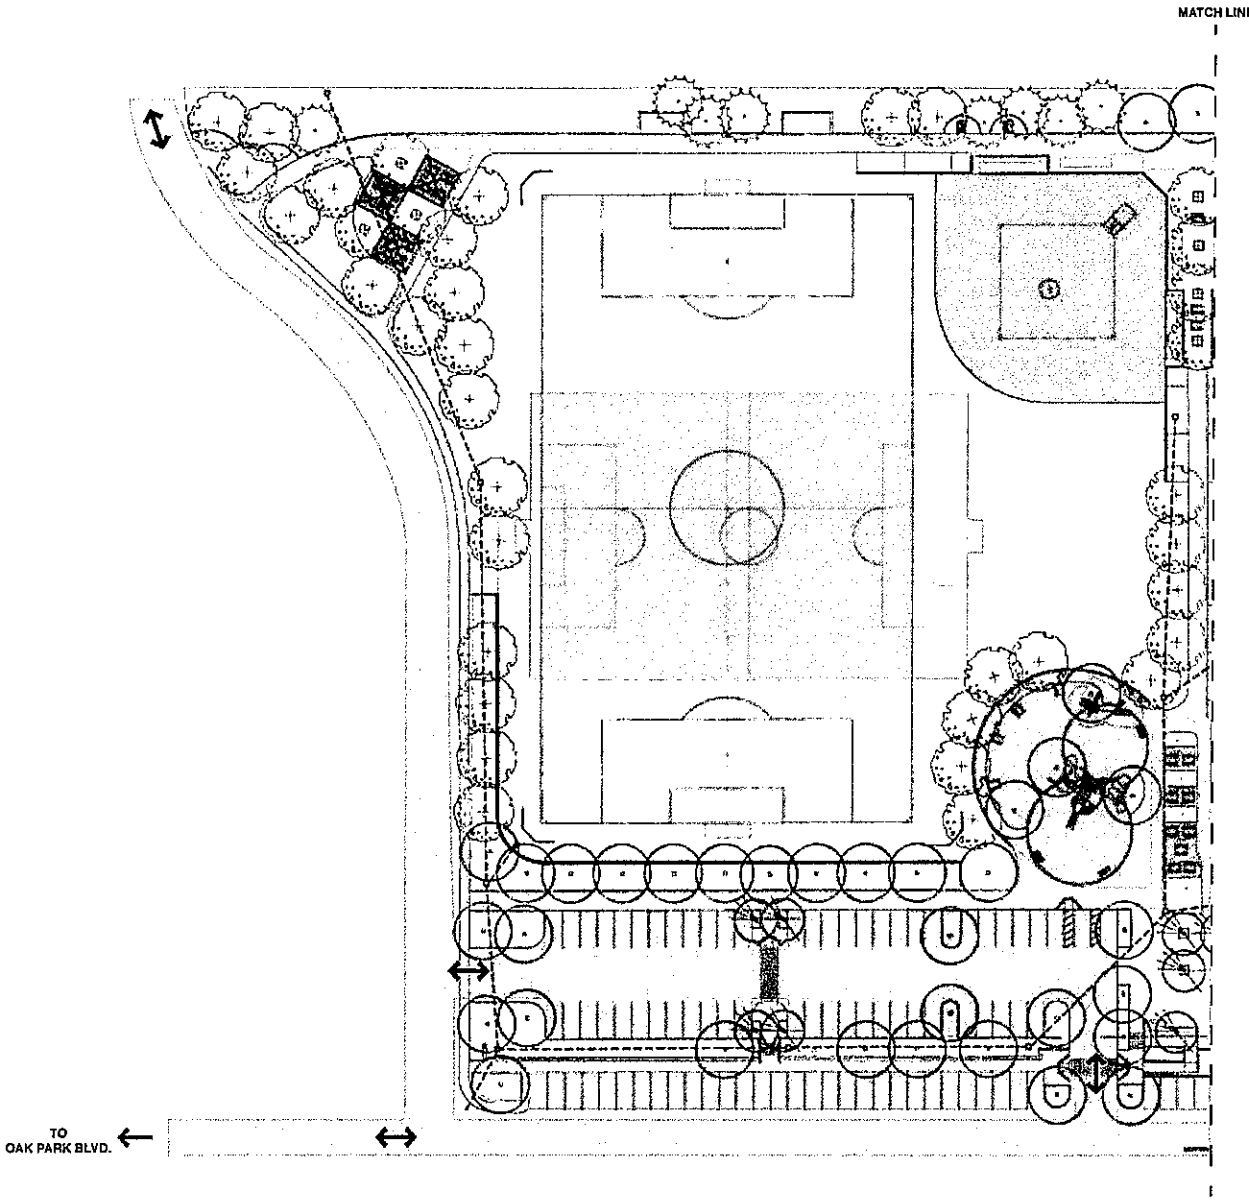

KEY

Circulation

- VEHICLE PATHS
- PEDESTRIAN PATHS
- PRIMARY ENTRY/EXIT
- SECONDARY ENTRY/EXIT

Use

- BASEBALL DIAMOND
- SOCCER FIELD
- SNACK SHACK
- BATTING CAGES
- PICNIC TABLES
- PLAY STRUCTURES
- PARKING

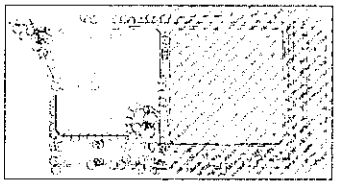

Prepared By

GNU GROUP

3445 Mt. Diablo Blvd. | Lafayette, California 94549
925-444-2020 Telephone | 925-444-2029 Facsimile

4000 MacArthur Blvd., Ste 500 | Newport Beach, Ca 92660
800-971-8026 Telephone | 925-444-2029 Facsimile

www.gnugroup.com

Project Location

Pleasant Oaks Park

2 Santa Barbara Road
Pleasant Hill, CA

SIGN PROFILE ANALYSIS™

SPA™ Work Product

Revisions / Editions

Checked by

Approved

Program Number	Drawn By
ZZ.3022.01	KS
Original Issue	Scale
05.15.2012	NTS

Title

Sign Profile Analysis
Circulation & Use

Sheet

1.1

© 2012 GNU Group. All rights reserved.

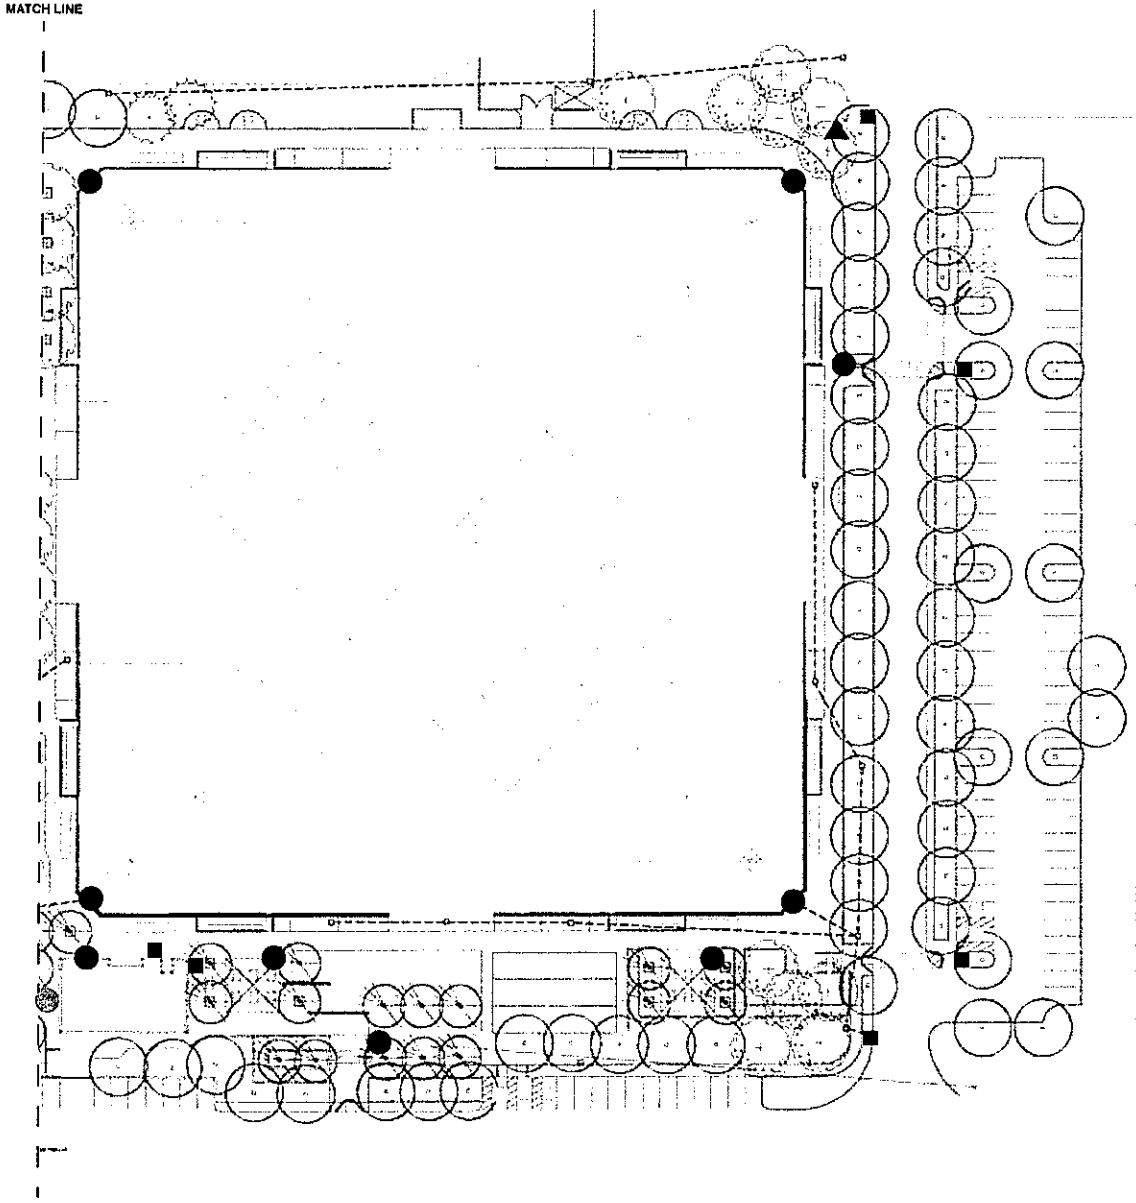

KEY

branding

- MONUMENT SIGNS

wayfinding / information

- KIOSK (BOY SCOUT STRUCTURE)

identification

- PARK ENTRANCE ID (PEDESTRIAN)
- PICNIC AREA ID & RESERVATION
- BASEBALL DIAMOND ID
- SNACK SHACK
- ADVERTISING

regulatory

- ISA PARKING
- PEDESTRIAN CROSSING
- RESTROOM WALL ID
- CVC REGULATIONS

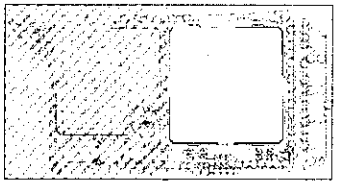

N

Prepared By

GNU GROUP

3445 Mt. Diablo Blvd. | Lafayette, California 94549
925-444-2020 Telephone | 925-444-2039 Facsimile

4000 MacArthur Blvd., Ste 900 | Newport Beach, Ca 92660
800-971-8025 Telephone | 925-444-2039 Facsimile

www.gnugroup.com

Program Location

Pleasant Oaks Park

2 Santa Barbara Road
Pleasant Hill, CA

SIGN PROFILE ANALYSIS™

SPA™ Work Product

Revisions / Bulletins

Checked By

Approved

Program Number	Drawn By
ZZ.3022.01	KS
Original Issue	Scale
05.15.2012	NTS

Title

Sign Profile Analysis Signage

Sheet

2.0

© 2012 GNU Group. All rights reserved.

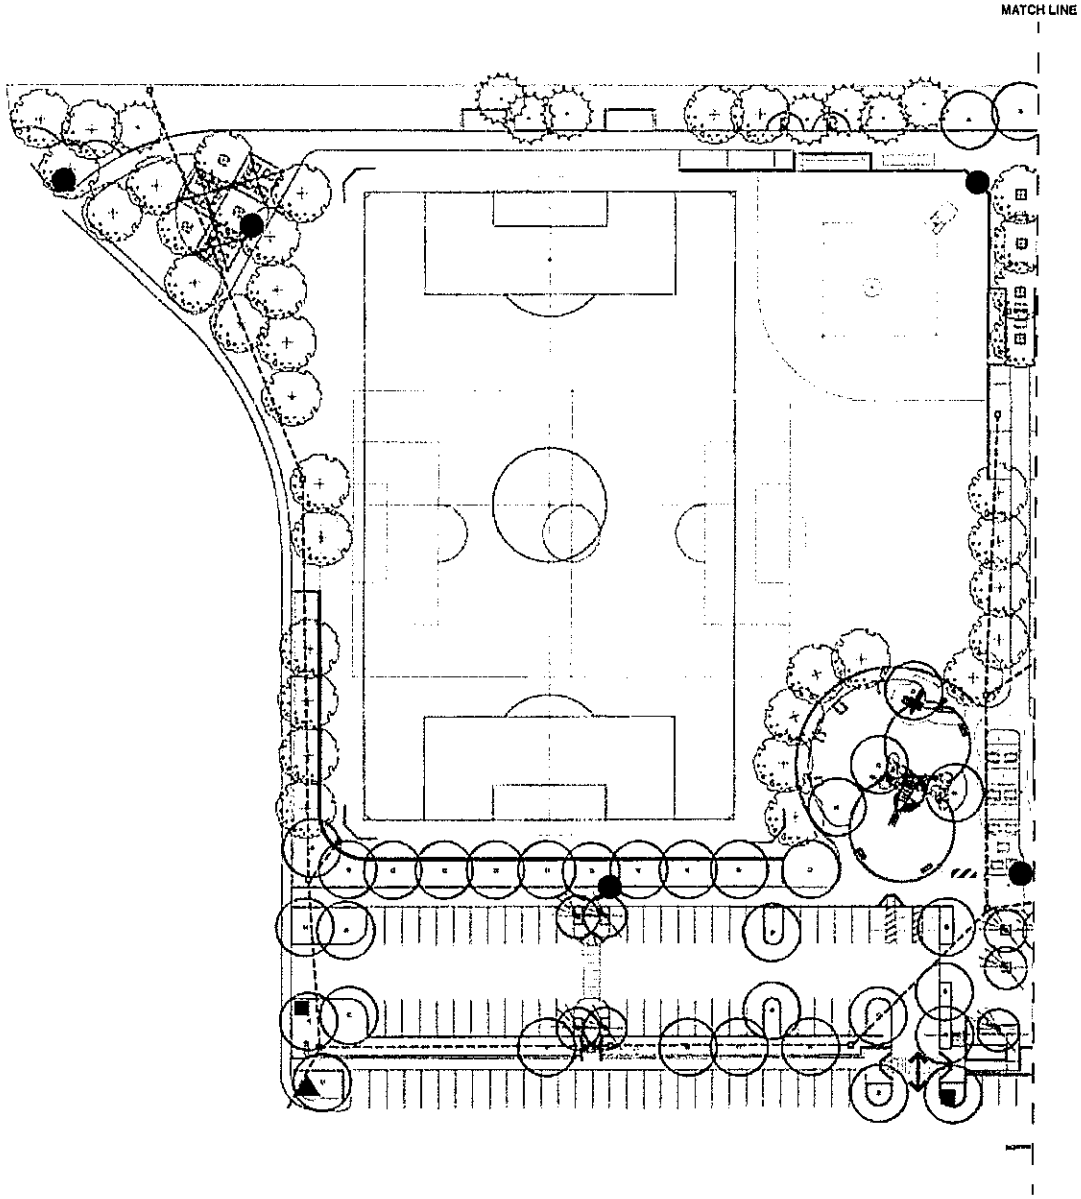

KEY

branding

- MONUMENT SIGNS

wayfinding / information

- KIOSK (BOY SCOUT STRUCTURE)

identification

- PARK ENTRANCE ID (PEDESTRIAN)
- PICNIC AREA ID & RESERVATION
- BASEBALL DIAMOND ID
- SNACK SHACK
- ADVERTISING

regulatory

- ISA PARKING
- PEDESTRIAN CROSSING
- RESTROOM WALL ID
- CVC REGULATIONS

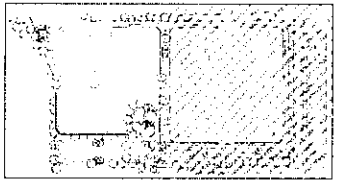

Prepared By

GNU GROUP

3445 Mt. Diablo Blvd. | Lafayette, California 94549
925-444-2020 Telephone | 925-444-2039 Facsimile

4000 MacArthur Blvd., Ste. 900 | Newport Beach, Ca 92660
800-971-8025 Telephone | 925-444-2039 Facsimile

www.gnugroup.com

Program Location

Pleasant Oaks Park

2 Santa Barbara Road
Pleasant Hill, CA

SIGN PROFILE ANALYSIS™

SPA™ Work Product

Revisions / Notations

Checked by

Approval

Program Number	Drawn By
ZZ.3022.01	KS
Original Issue	Scale
05.15.2012	NTS

Title

Sign Profile Analysis Signage

Sheet

2.1

© 2012 GNU Group. All rights reserved.

ZZ.3022.01 Date: May 15, 2012

Sign Name *What do we call it?*	Function *What does it do?*	Location *Where is it placed?*	Quantity	Electrical	Remarks
EXTERIOR					
Branding					
Monument Signs	Identifies the Park	Located near the main vehicular park entrances	2	Yes	
Wayfinding / Information					
Kiosk (Boy Scout Structure)	Provides pedestrian with information about the playing fields and park, as well as a map	Located near the play structures and picnic tables	1	N	Proposed as a central place for all postings and field reservation information. Also talked about adding a map of the park to the kiosk.
Identification					
Park Entrance ID	Identifies the park for pedestrians and lists all park regulations	Located at major pedestrian entrance points	4	N	
Picnic Area ID & Reservation Sign	Identifies the picnic areas and provides reservation information (hinge system)	Located near each designated picnic area	4	N	Singular picnic tables were not marked with picnic area ID's. Need to confirm with client the number of designated picnic areas.
Baseball Diamond ID	Identifies each baseball diamond	Located near the backstop of each baseball diamond. May be placed on the fence.	5	N	Client still discussing the names for each field
Snack Shack	Identifies the snack shack	Located on wall or on top of the existing building	1	N	Client still discussing the name
Advertising	Provides a central location for all park advertising	Near the existing "snack shack" building	1	N	Ongoing discussion on whether or not advertising should be allowed at the park
Regulatory					
ISA Parking	Identifies the accessible parking stalls	At each Accessible parking stall in vertical placement location	10	No	Follows CA-MUTCD standards
Pedestrian Crossing	Warns vehicular traffic of a pedestrian crosswalk	Located near pedestrian crosswalk	2	No	Follows CA-MUTCD standards

ZZ.3022.01

Date: May 15, 2012

Sign Name	Function	Location	Quantity	Electrical	Remarks
What do we call it?	***What does it do?***	***Where is it placed?***			
Restroom Wall ID	Identifies restrooms and includes required accessibility icons	Adjacent to restroom door as required by CBC and ADA.	2	No	
CVC Regulations	Displays CVC required regulations	Located at main vehicular entries to parking areas	4	No	

Pleasant Oaks Park

Exterior Signage Program
Design Development Package & Sign Profile Analysis

August 2, 2012

Program: ZZ.3022.01

DRAWINGS CHECKED BY

- ☐ PROGRAM MANAGEMENT _____
- ☐ DESIGN _____
- ☐ PRODUCTION _____
- ☐ INSTALLATION _____

GNU GROUP

3445 Mt. Diablo Blvd.
Lafayette, California 94549
925-444-2020 Telephone
925-444-2039 Facsimile
www.gnugroup.com

4000 MacArthur Blvd., Suite 900
Newport Beach, California 92660
800-971-8025 Telephone
925-444-2039 Facsimile

©2012 GNU Group The physical and intellectual contents of this presentation are copyright protected. All rights reserved

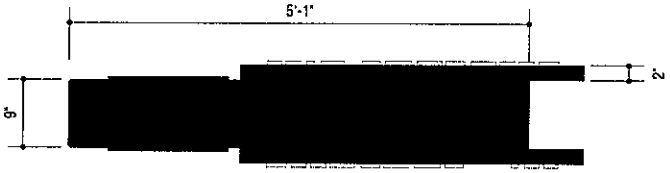

3 **TOP VIEW**
Scale: 3/4" = 1'-0"

GROUND LIGHTING (Both Sides)
KIM Lighting LTV730 Series In grade Lighting Fixtures
Lighting Locations as specified by suppliers,
Set in concrete base per manufacturers instructions

4 **FRONT VIEW - SIDE B**
Scale: 1/2" = 1'-0"

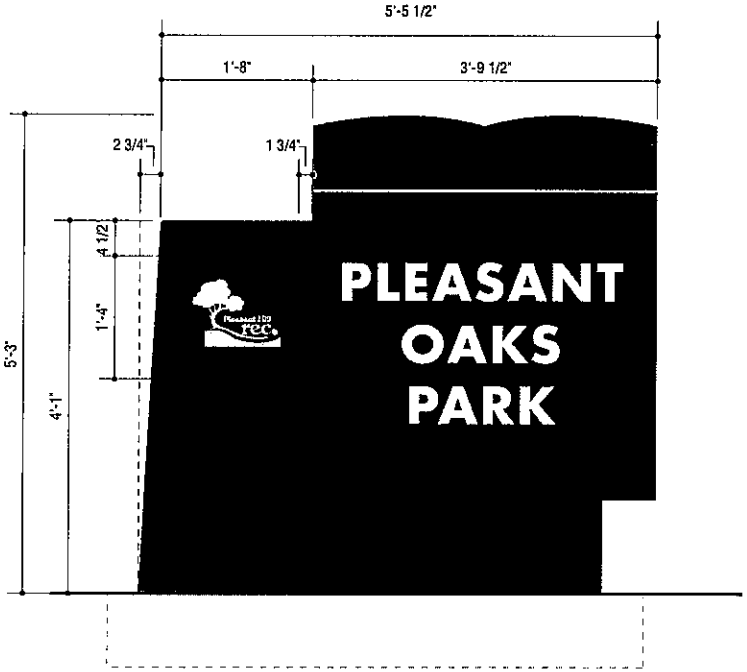

1 **FRONT VIEW - SIDE A**
Scale: 3/4" = 1'-0"

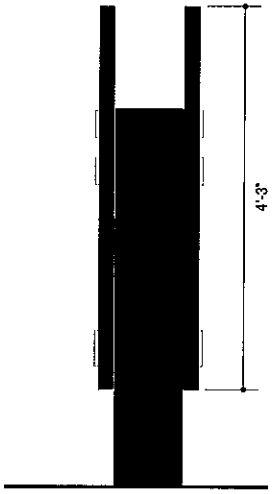

2 **SIDE VIEW**
Scale: 3/4" = 1'-0"

Prepared By

GNU
GROUP

3445 Mt. Diablo Blvd. | Lafayette, California 94549
925-444-2020 Telephone | 925-444-2035 Facsimile

4590 MacArthur Blvd., 5th Flr | Newport Beach, Ca 92660
800-921-8025 Telephone | 925-444-2029 Facsimile

www.gnugroup.com

Prepared For

Pleasant Hill, CA

CONSTRUCTION INTENT
Not Intended As Fabrication Shop

Revisions / Updates
1/ 8/1/12

Checked By

Approved

Program Number	Drawn By
ZZ.3022.01	*KS*
Original Issue	Scale
05.24.2012	*As Noted*

Title
▲ *Vertical Site Identification*

Sheet
01

© 2012 GNU Group. All rights reserved.

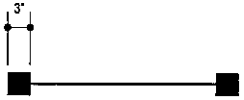

2 TOP VIEW

Scale: 3/4" = 1'-0"

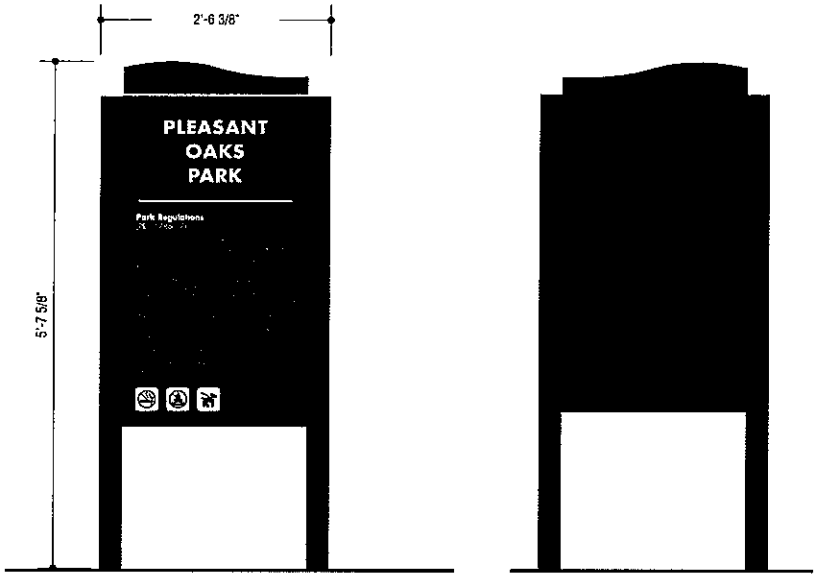

1 FRONT & BACK VIEWS

Scale: 3/4" = 1'-0"

Prepared By

GNU GROUP

3445 Mt. Diablo Blvd. | Lafayette, California 94549
925-444-2020 Telephone | 925-444-2039 Facsimile

4000 MacArthur Blvd., Ste 900 | Newport Beach, Ca 92660
800-971-8025 Telephone | 925-444-2039 Facsimile

www.gnugroup.com

Project Location

Pleasant Hill, CA

DESIGN INTENT

Do Not Use As Fabrication Shop

Revisions / Publishing

1. 8/1/12

Checked by

Approved

Project Number	Drawn By
ZZ.3022.01	*KS*
Original Issue	Scale
05.24.2012	*As Noted*

Title

● ***Pedestrian Park Entrance ID***

Sheet

02

© 2012 GNU Group. All rights reserved.

3 TOP VIEW

Scale: 3/4" = 1'-0"

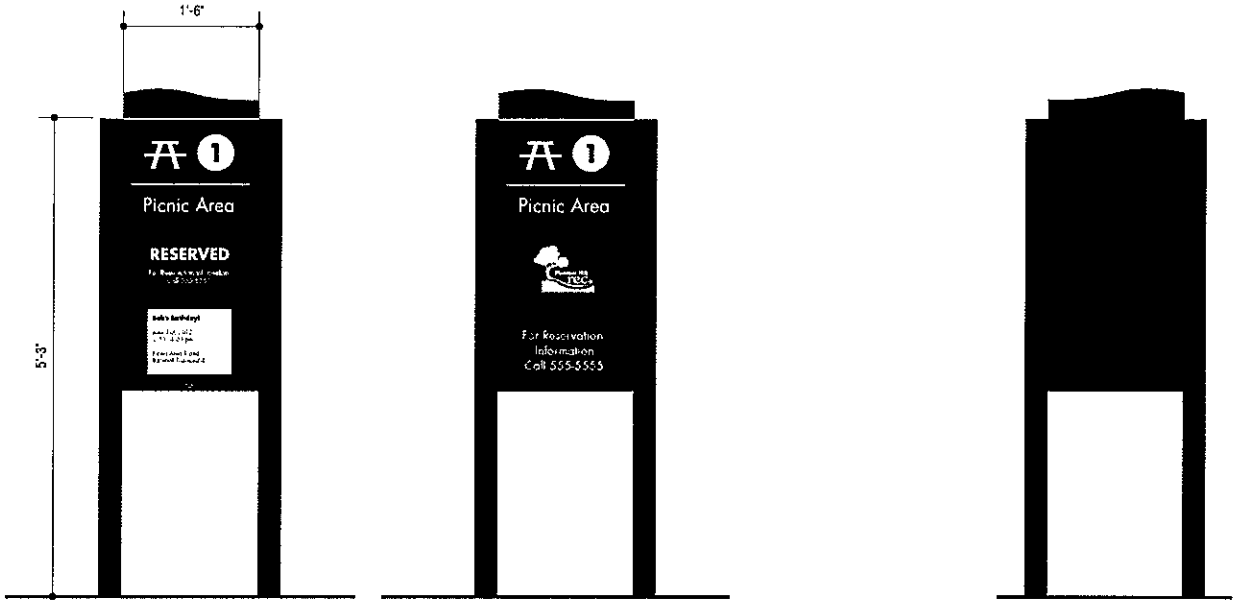

1 FRONT VIEWS

Scale: 3/4" = 1'-0"

2 BACK VIEW

Scale: 3/4" = 1'-0"

Prepared By

GNU GROUP

3445 Mt. Diablo Blvd. | Lafayette, California 94549
925-444-2020 Telephone | 925-444-2039 Facsimile

4000 MacArthur Blvd., Ste 900 | Newport Beach, Ca 92660
800-921-8025 Telephone | 925-444-2039 Facsimile

www.gnugroup.com

Prepared for

Pleasant Hill, CA

DESIGN INTENT

Do Not Use As Fabrication Shop

Revisions / Updates

1. 8/1/12

Checked by

Approved

Program Number	Drawn By
ZZ.3022.01	*KS*
Original Issue	Scale
05.24.2012	*As Noted*

Title

● ***Picnic Area ID***

Sheet

03

© 2012 GNU Group. All rights reserved.

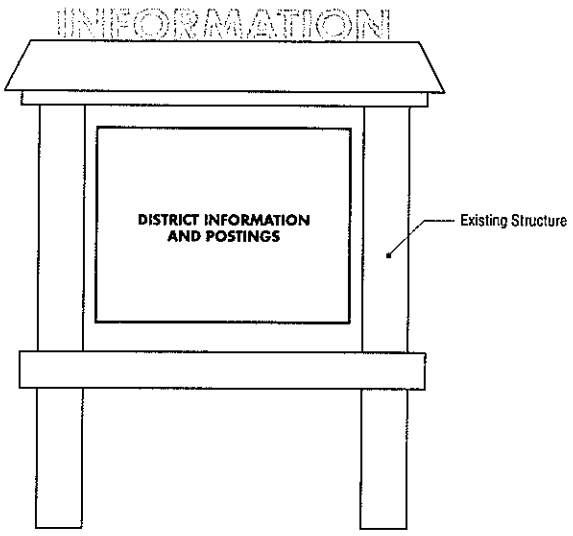

1 **FRONT VIEW**
Scale: NTS

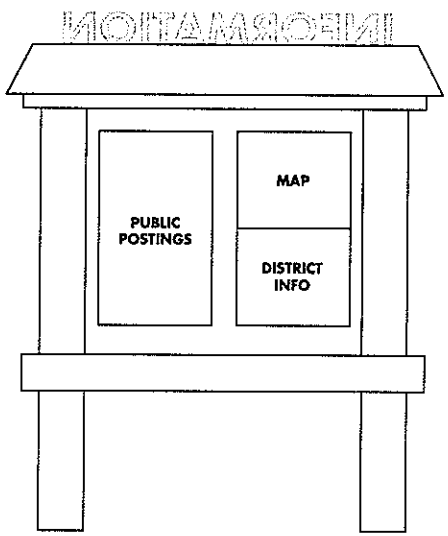

2 **BACK VIEW**
Scale: NTS

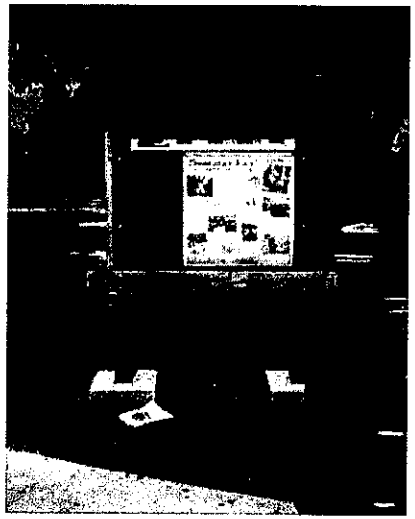

EXISTING STRUCTURE

INFORMATION

3 **DIMENSIONAL LETTERFORMS**
Scale: NTS

Prepared By

GNU GROUP

3445 Mt. Diablo Blvd. | Lafayette, California 94549
925-444-2020 Telephone | 925-444-2039 Facsimile

4000 MacArthur Blvd., Ste 600 | Newport Beach, Ca 92660
800-371-8025 Telephone | 925-444-8029 Facsimile

www.gnugroup.com

Prepared for

Pleasant Hill, CA

DESIGN INTENT

Do Not Use As Fabrication Shop

Revisions / Updates

1. 8/1/12

Checked by

Approved

Project Number	Drawn By
ZZ.3022.01	KS
Original Issue	Scale
05.24.2012	As Noted

Title

Information Kiosk (Boy Scout Kiosk)

Sheet

04

© 2012 GNU Group. All rights reserved.

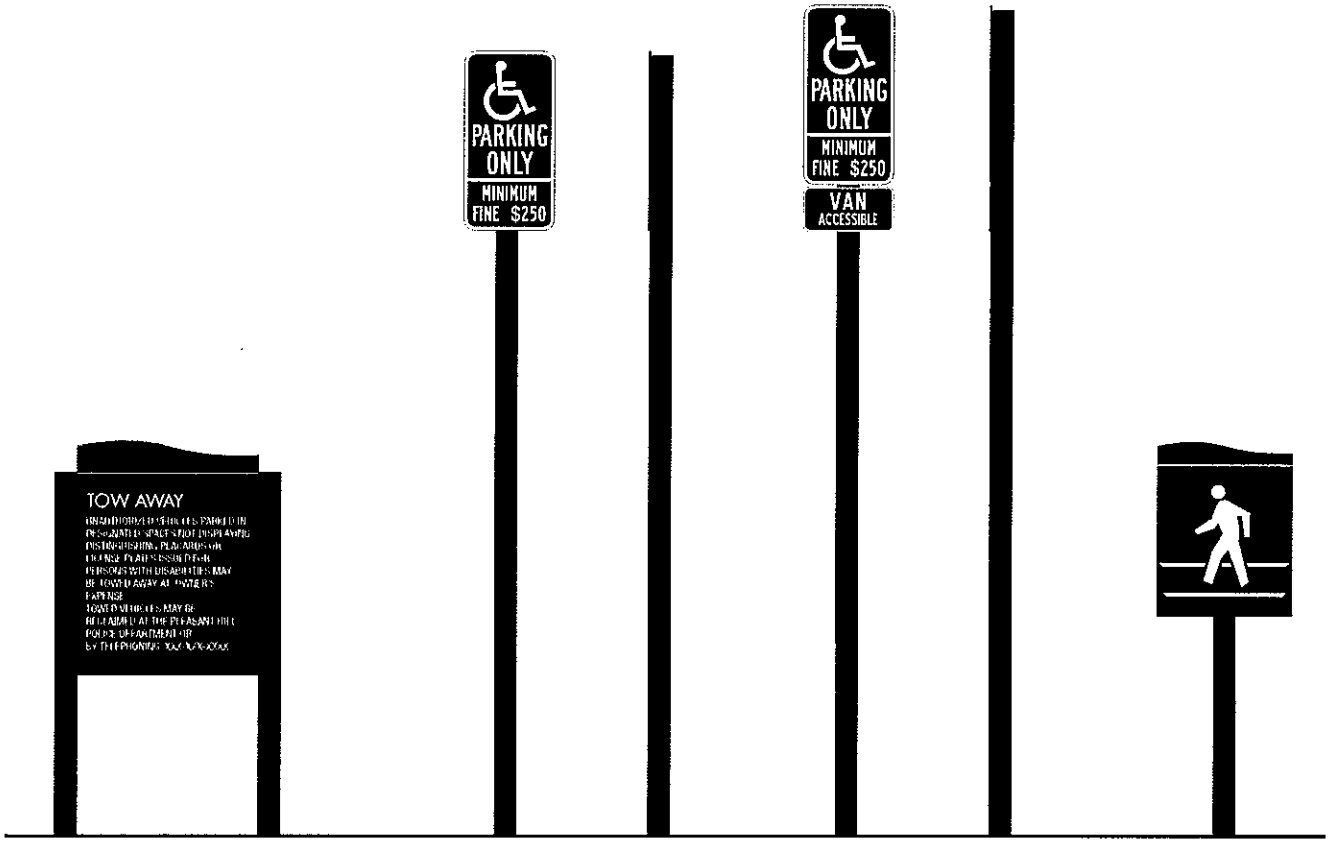

1 **FRONT VIEW**
Scale: 3/4" = 1'-0"

Prepared By

GNU
GROUP

3445 Mt. Diablo Blvd. | Lafayette, California 94549
925-444-2020 Telephone | 925-444-2029 Facsimile

4000 MacArthur Blvd., Sta 900 | Newport Beach, Ca 92660
800-971-8025 Telephone | 925-444-2029 Facsimile

www.gnugroup.com

Project Location

Pleasant Hill, CA

DESIGN
INTENT
Do Not Use As Fabrication Shop

Revisions / Publishing
1. 8/1/12

Checked By

Approved

Project Number	Drawn By
ZZ.3022.01	KS
Original Issue	Scale
05.24.2012	As Noted

Title
Regulatory Roadway and Parking Signs

Sheet
05

© 2012 GNU Group. All rights reserved.

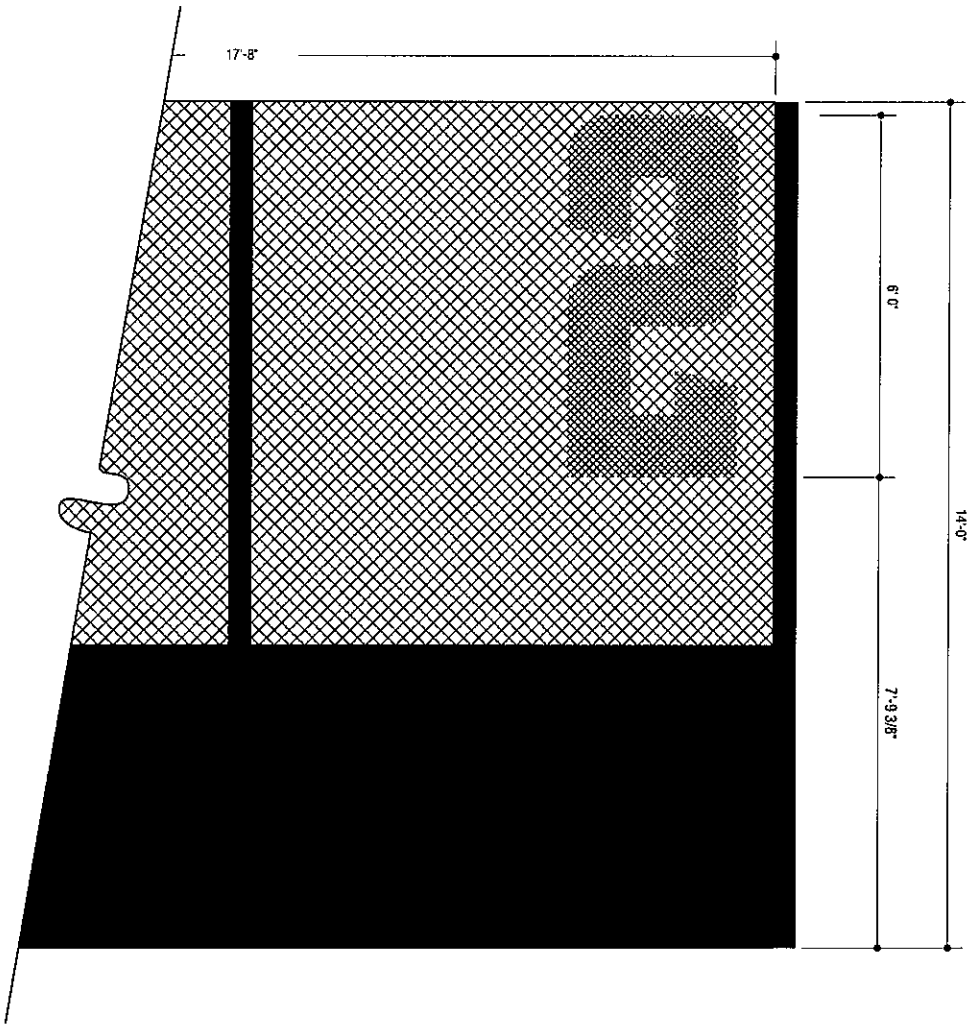

1 **MESH GRAPHIC - FRONT VIEW**
Scale: 1/2" = 1'-0"

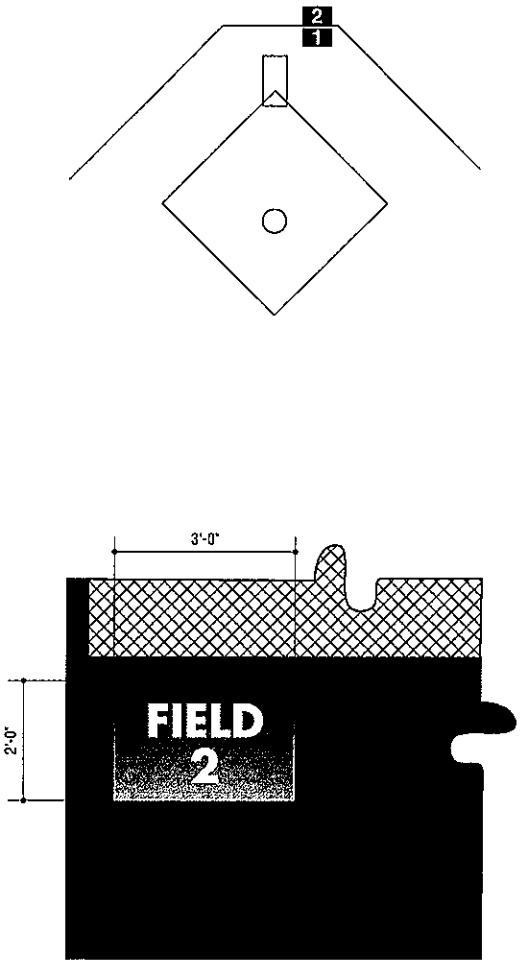

2 **ALUMINUM PANEL - FRONT VIEW**
Scale: 1/2" = 1'-0"

Prepared By

GNU GROUP

3445 Mt. Diablo Blvd. | Lafayette, California 94549
925-444-2020 Telephone | 925-444-2039 Facsimile

4000 MacArthur Blvd., Ste 900 | Newport Beach, Ca 92660
800-971-8025 Telephone | 925-444-2029 Facsimile

www.gnugroup.com

Project Location

Pleasant Hill, CA

DESIGN INTENT

Do Not Use As Fabrication Shop

Revisions / Bulletins

1. 8/1/12

Checked By

Approved

Project Number	Drawn By
ZZ.3022.01	*KS*
Original Issue	Scale
05.24.2012	*As Noted*

Title

● ***Baseball Diamond ID***

Sheet

06

© 2012 GNU Group. All rights reserved.

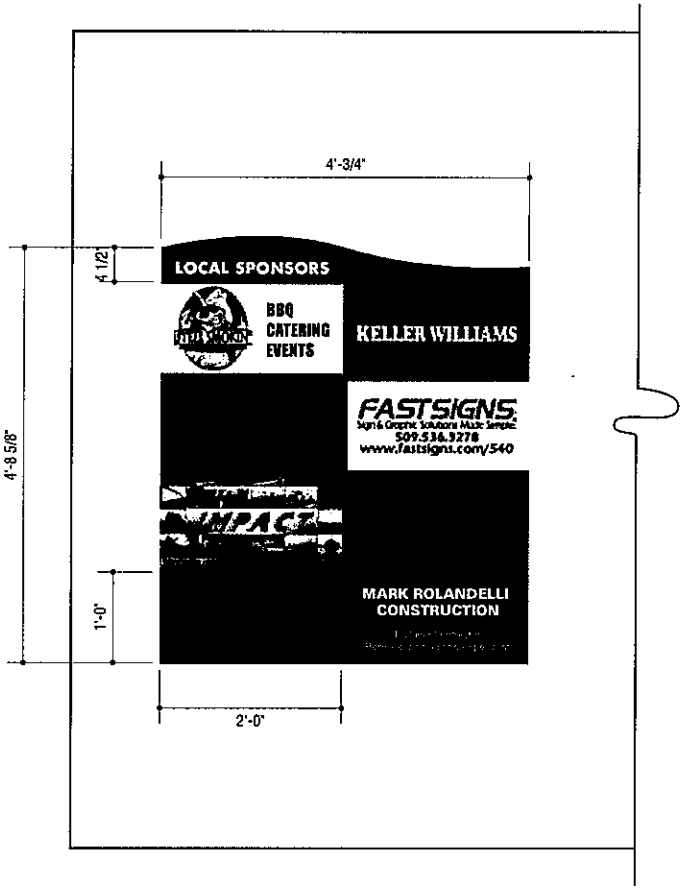

1 WALL MOUNTED - FRONT VIEW
Scale: 3/4" = 1'-0"

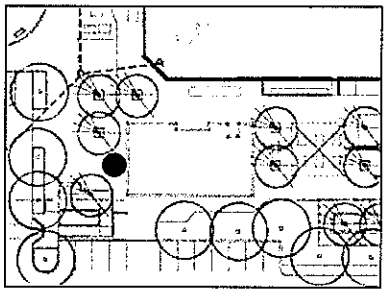

LOCATION

EXISTING BUILDING

Prepared By

GNU GROUP

5445 Mt. Diablo Blvd. | Lafayette, California 94549
925-444-2020 Telephone | 925-444-2039 Facsimile

4000 MacArthur Blvd., Ste 900 | Newport Beach, Ca 92660
800-971-3025 Telephone | 925-444-2039 Facsimile

www.gnugroup.com

Project Location

Pleasant Hill, CA

DESIGN INTENT

Do Not Use As Fabrication Shop

Revisions / Updates

1. 8/1/12

Checked By

Approved

Program Number	Drawn By
ZZ.3022.01	AA
Original Issue	Scale
05.24.2012	As Noted

Title

Advertising

Sheet

07

© 2012 GNU Group. All rights reserved.

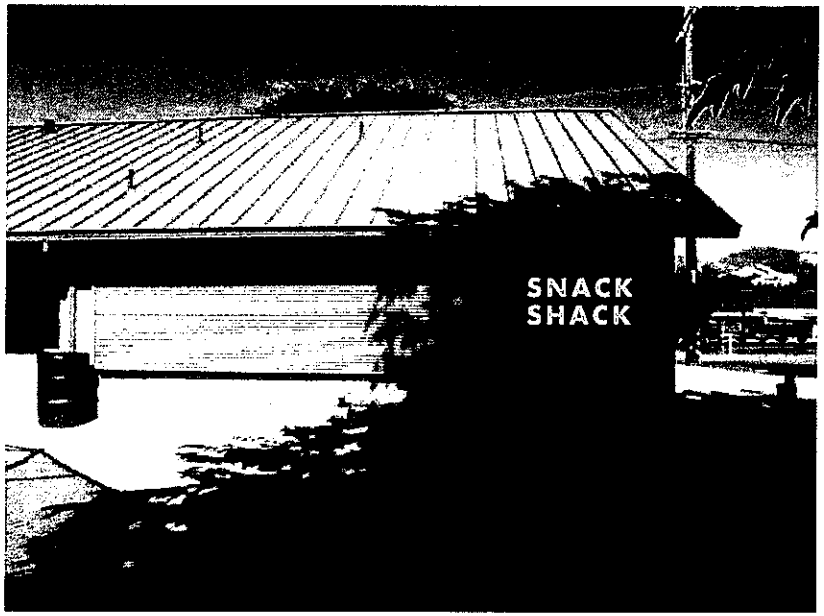

SNACK
SHACK

1 **DIMENSIONAL LETTERS - FRONT VIEW**
Scale: NTS

Prepared By

GNU
GROUP

3445 Mt. Diablo Blvd. | Lafayette, California 94549
925-444-2020 Telephone | 925-444-2039 Facsimile

4000 MacArthur Blvd., Ste 900 | Newport Beach, CA 92660
800-871-8025 Telephone | 925-444-2039 Facsimile

www.gnugroup.com

Program Location

Pleasant Hill, CA

DESIGN
INTENT

Do Not Use As Fabrication Shop

Revisions / Updates

1. 8/1/12

Checked by:

Approval

Program Number	Drawn By
ZZ.3022.01	*KS*
Original Issue	Scale
05.24.2012	*As Noted*

Title

● ***Snack Shack ID***

Sheet

08

© 2012 GNU Group. All rights reserved.

3 TOP VIEW
Scale: Full Size

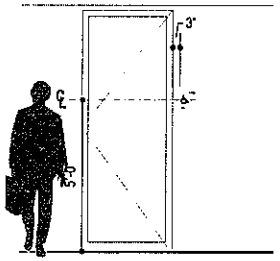

4 TYPICAL INSTALL ELEVATION
Scale: 1/4" = 1'-0"

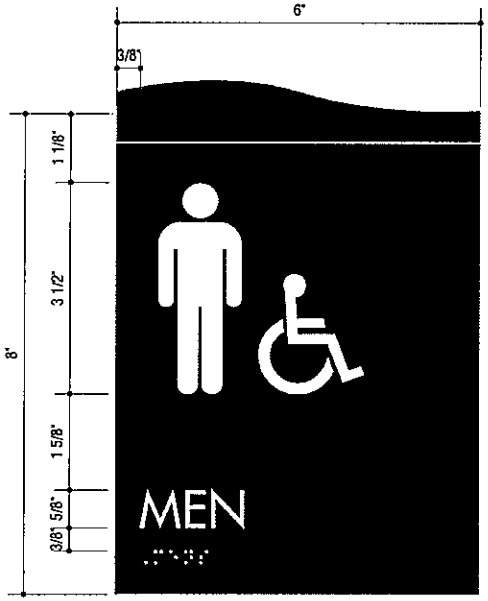

1 FRONT VIEW
Scale: Full Size

2 SIDE VIEW
Scale: Full Size

Prepared By

GNU GROUP

5445 Mt. Diablo Blvd. | Lafayette, California 94549
925-444-2020 Telephone | 925-444-2039 Facsimile

4590 MacArthur Blvd., 6th Flr | Newport Beach, Ca 92660
800-971-3025 Telephone | 925-444-2039 Facsimile

www.gnugroup.com

Program Location

Community Center
Pleasant Hill, CA

CONSTRUCTION INTENT

Not Intended As Fabrication Shop

Revisions / Publishing

1. 8/1/12

Checked by

Approval

Program Number	Drawn By
ZZ.3022.01	KS
Original Date	Scale
05.24.2012	As Noted

Title

■ **Restroom Wall ID**

Sheet

09

© 2012 GNU Group. All rights reserved.

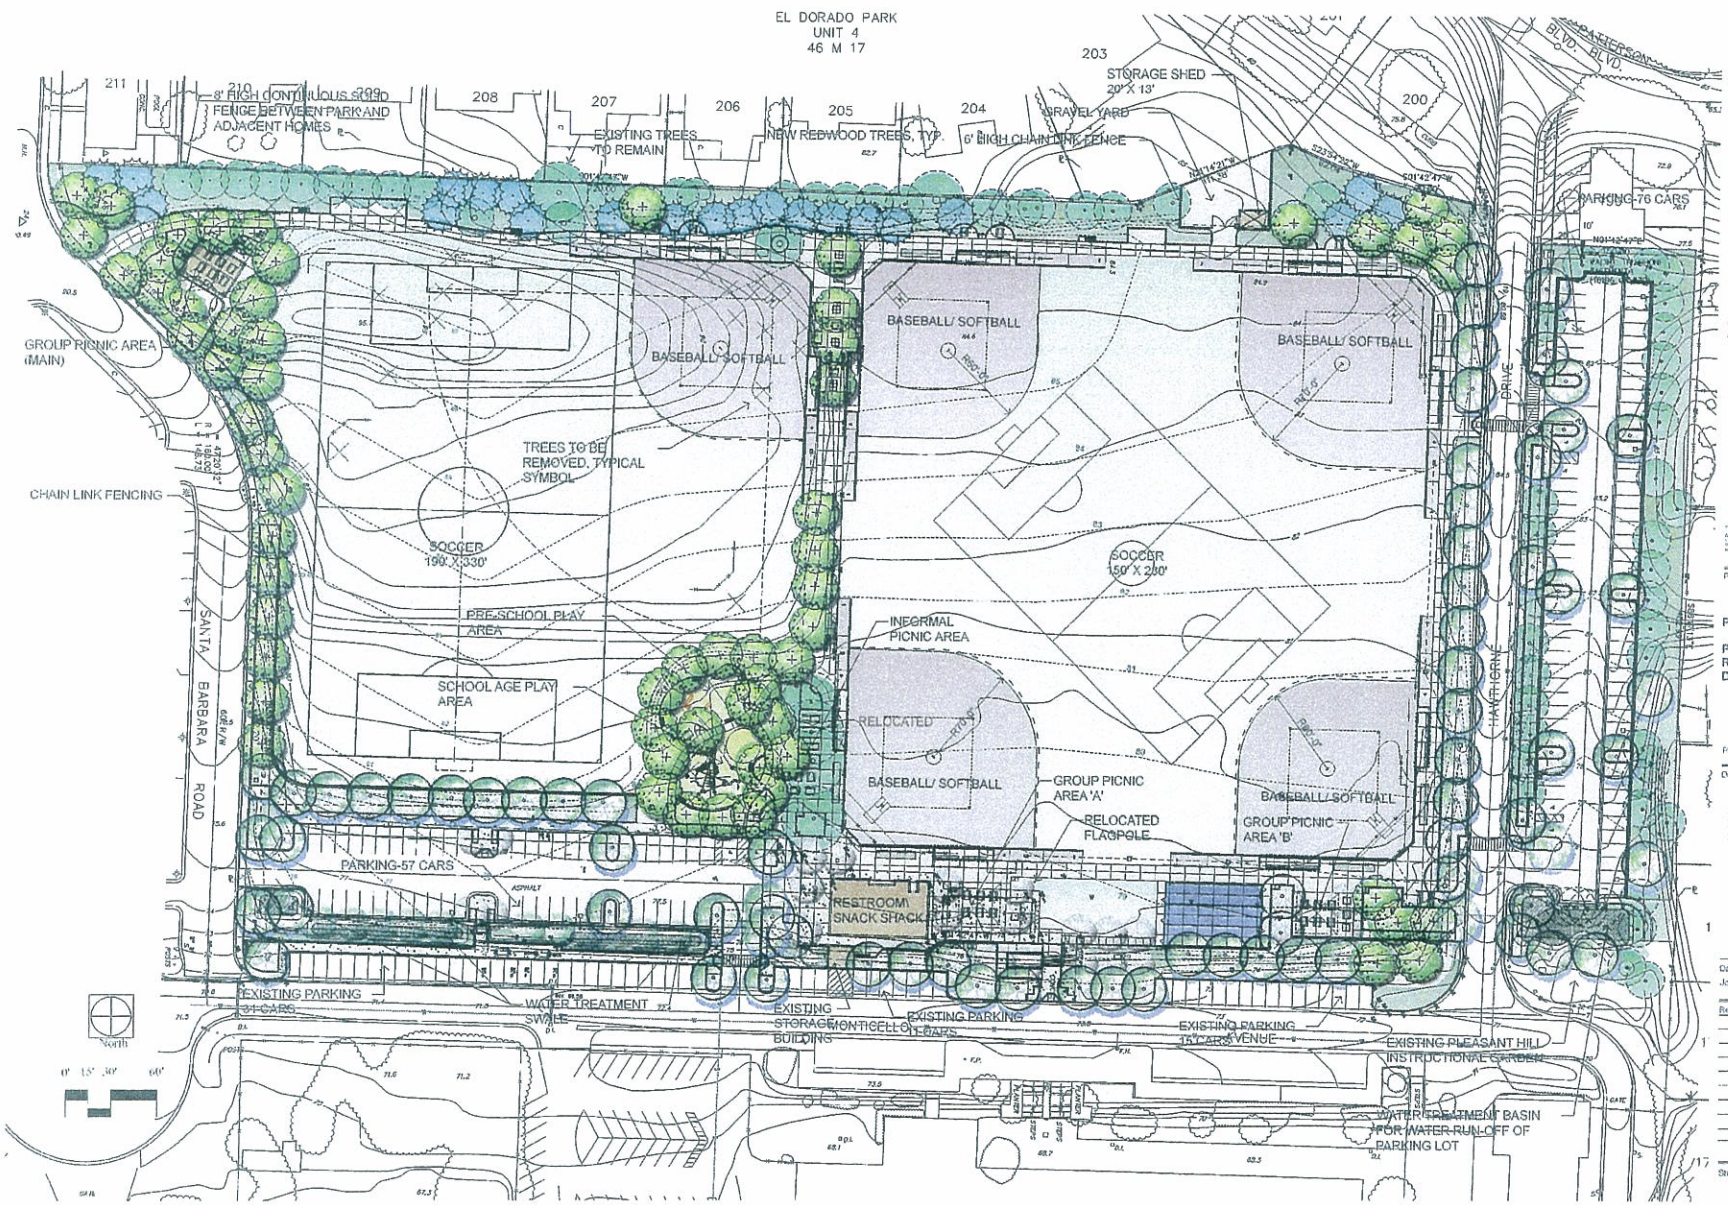

abbey • arnold

Consultants

Project

Pleasant Oaks Park

Pleasant Hill Recreation & Park District

Pleasant Hill, CA

Drawing Title

DESIGN DEVELOPMENT PLAN

Date August 6, 2012

Job #

Revisions

Sheet Number

L-1

Of Sheets

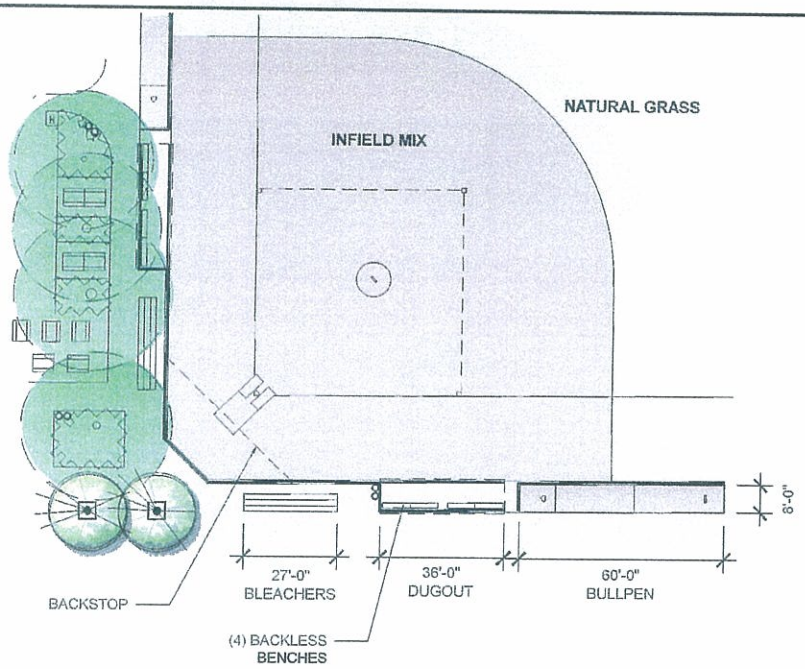

LITTLE LEAGUE / SOFTBALL FIELD, TYP.

SCALE: 1/16" = 1'-0"

Dugout Roof

Dugout Bench

Bleachers

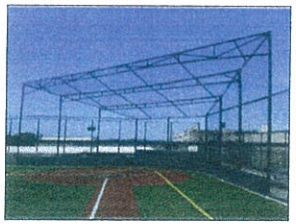

Backstop

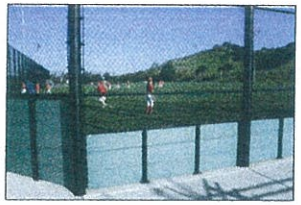

Backstop with Recycled Plastic Backboard

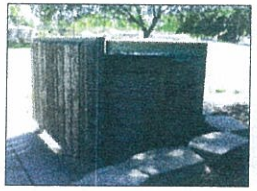

Trash and Recycling Recptacles

abey • arnold

Seal

Consultants

Project

Pleasant Oaks Park

Pleasant Hill Recreation & Park District

Pleasant Hill, CA

Drawing Title

BASEBALL FIELD

Date August 6, 2012

Job #

Revisions

Sheet Number

L-2

01 Sheets

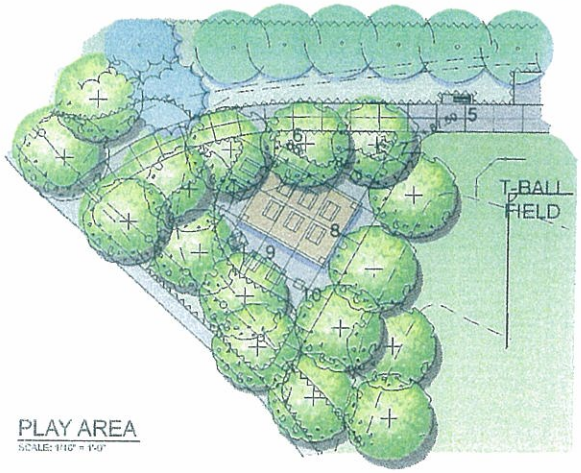

PLAY AREA

SCALE: 1/16" = 1'-0"

1. 'T' Frame Tot Swing

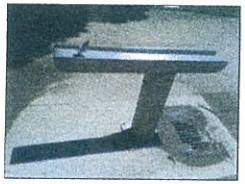

7. Drinking Fountain

8. Shade Structure

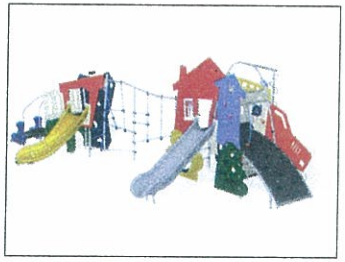

2. Rescue Jungle Tot Play Structure

9. Picnic Table

10. Barbeque

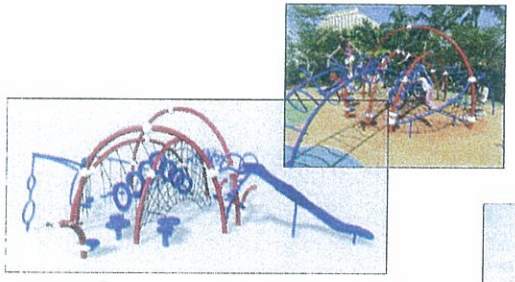

3. Evos Play Structure #2807

4. Apollo Mid-Size Rotating Structure

5. Bench

6. Trash Receptacles

Cool Topper Shade Structure

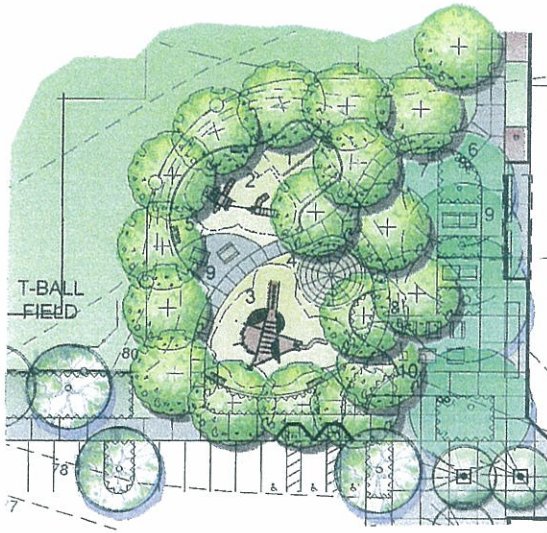

GROUP PICNIC AREA

SCALE: 1/16" = 1'-0"

abey • arnold

Consultants

Project

Pleasant Oaks Park

Pleasant Hill Recreation & Park District

Pleasant Hill, CA

Drawing Title

GROUP PICNIC & PLAY AREA

Date August 6, 2012

Job #

Revisions

Sheet Number

L-3

Of Sheets

abeyarnold
1005 A Street, Suite 305
San Rafael, California 94901
P 415-258-0508
F 415-258-0709
CA License #2516

Seal

Consultants

Project

Pleasant Oaks Park

Pleasant Hill Recreation & Park District

Pleasant Hill, CA

Drawing Title

FIELD FURNISHINGS

Date August 6, 2012

Job #

Revisions

Sheet Number

L-4

Of Sheets