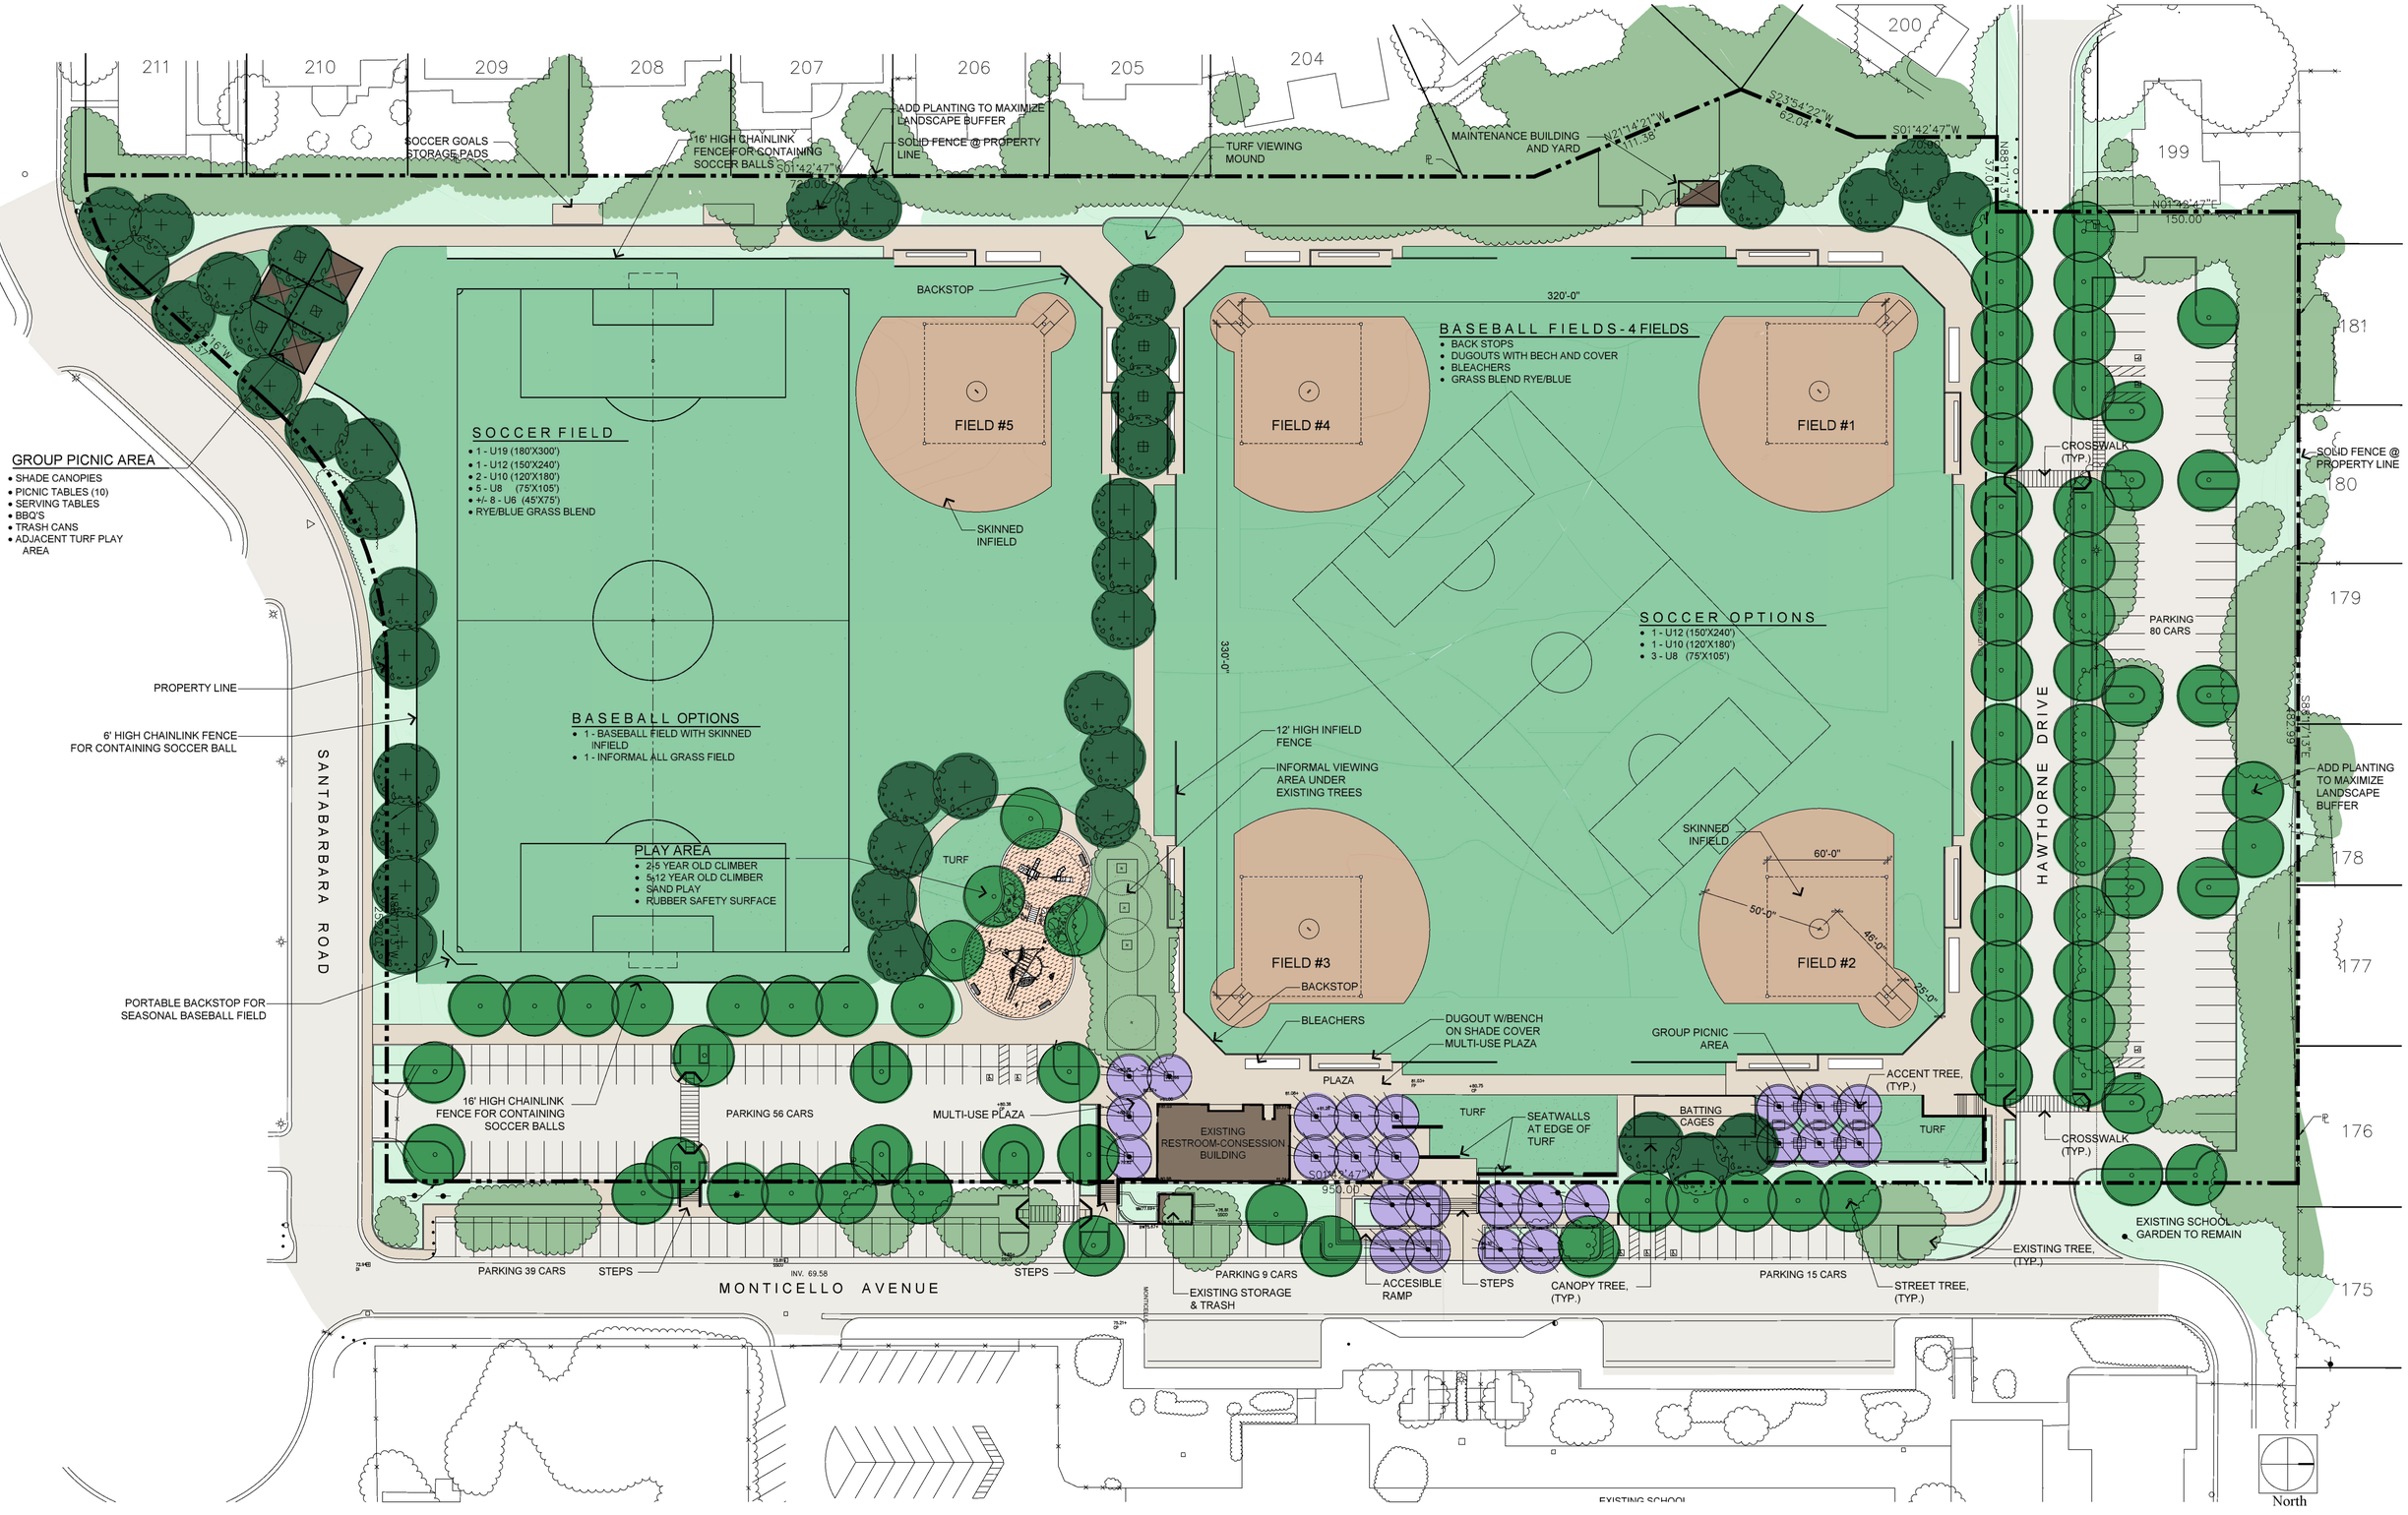

Conceptual Master Plan

Pleasant Oaks Park

Pleasant Hill Recreation & Park District

Pleasant Hills, California

March 24, 2009

abey arnold ASSOCIATES LANDSCAPE ARCHITECTS
1005 A Street, Suite 305
San Rafael, California 94901
P 415-258-9580
F 415-258-9780
CA License #2616