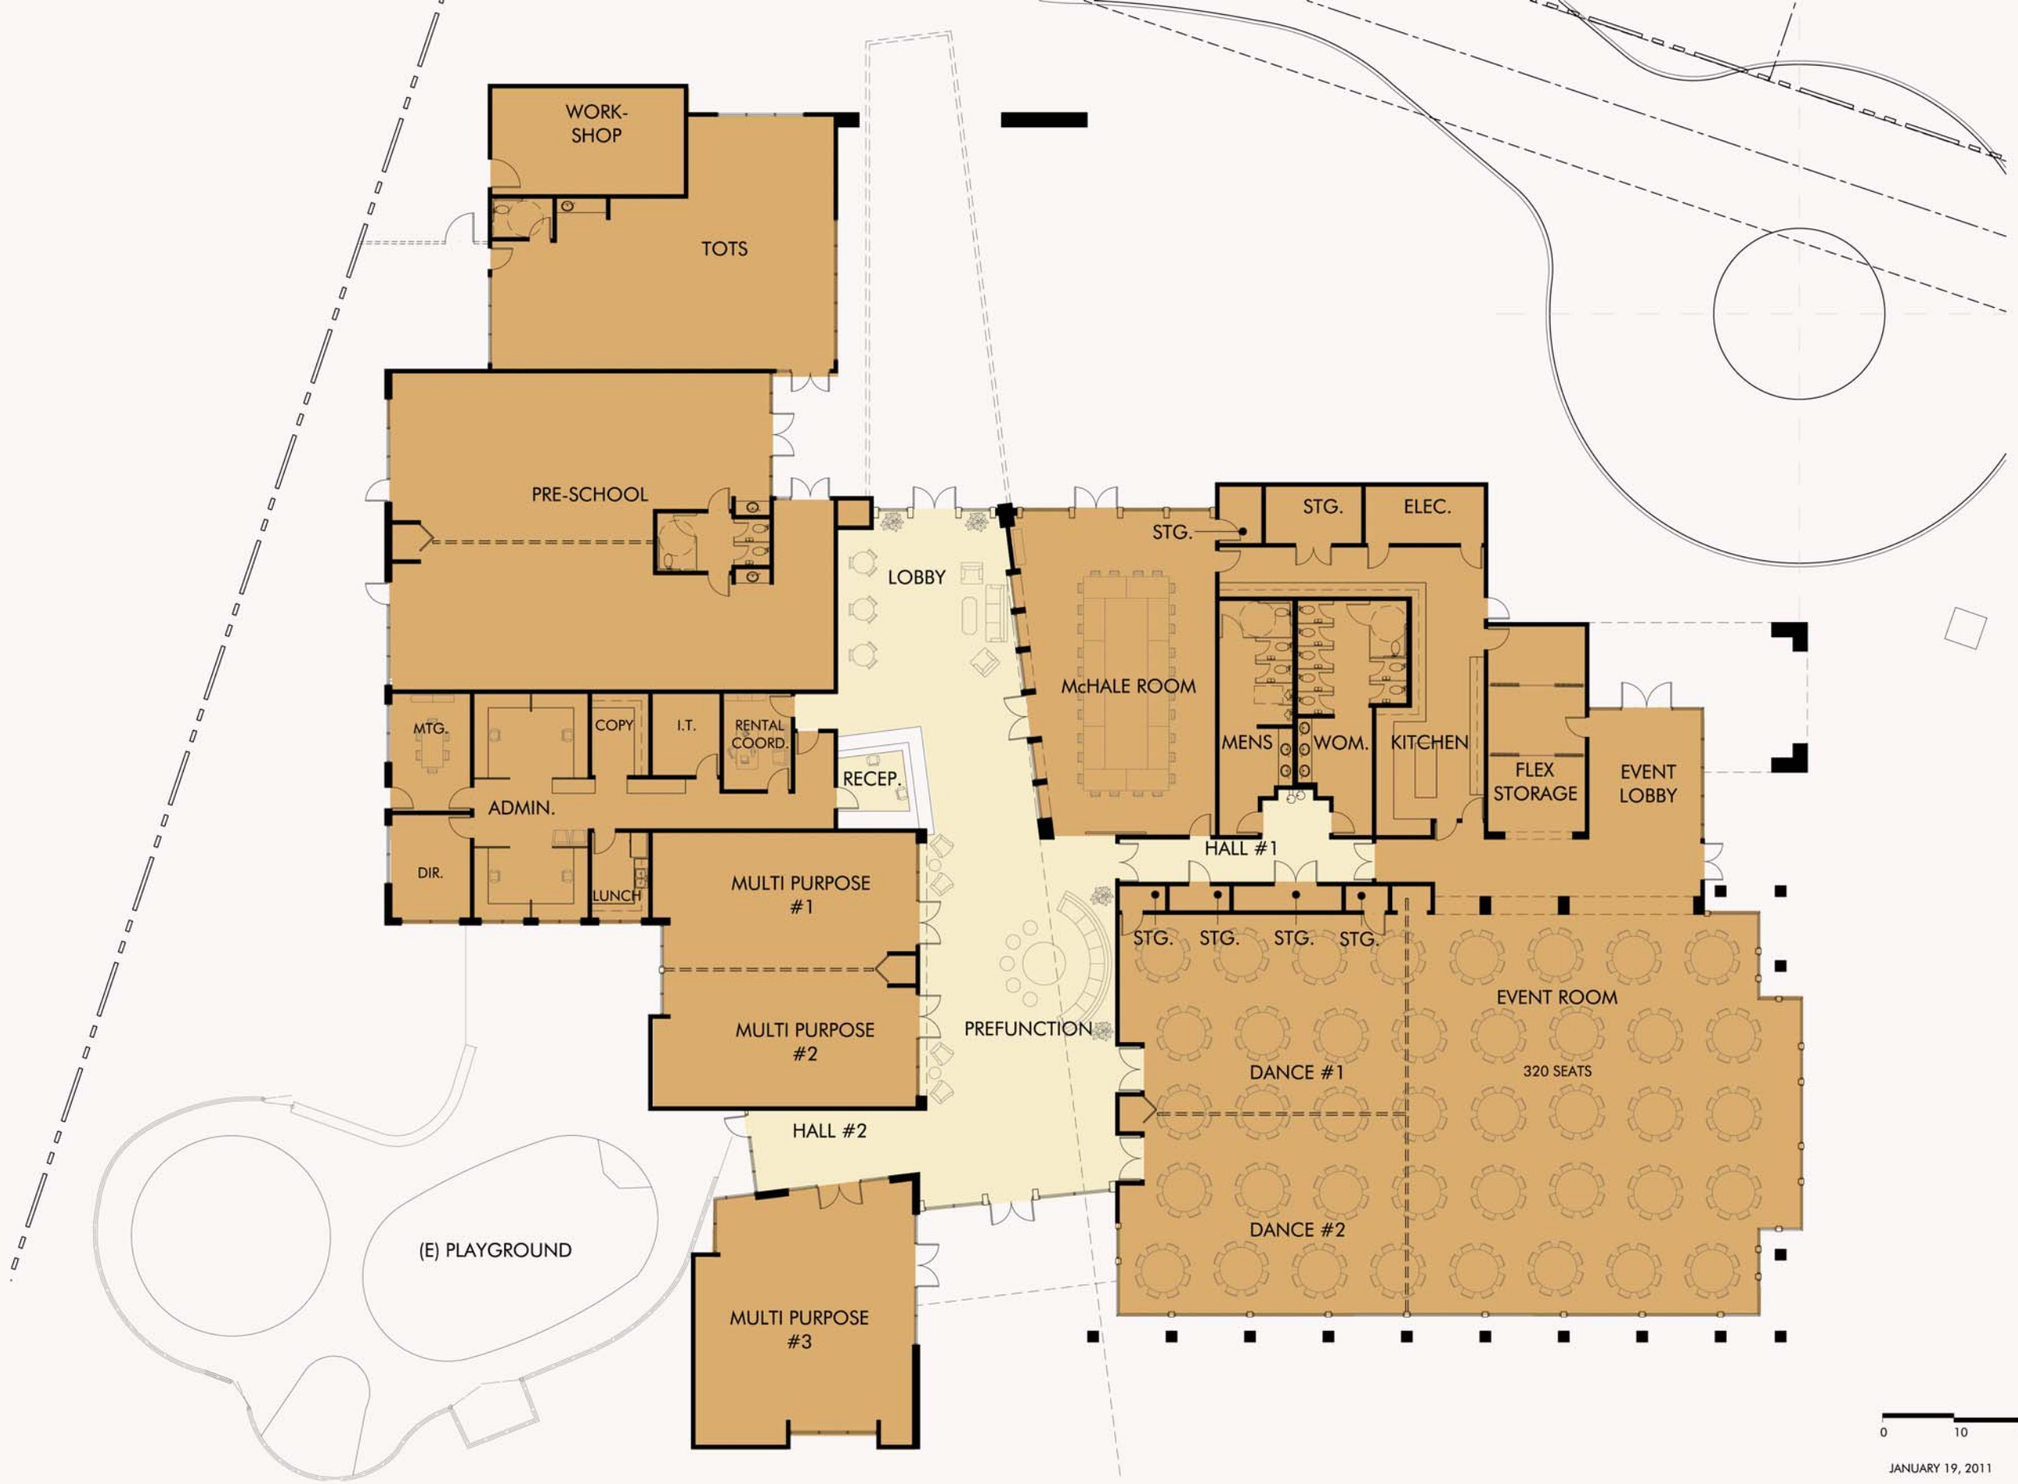

0 10 20 40

JANUARY 19, 2011 PROJECT NO: 694.001

DAHLIN GROUP
ARCHITECTURE
PLANNING

NORTH

PLEASANT HILL COMMUNITY CENTER

ENLARGED FLOOR PLAN

PLEASANT HILL, CA

5865 Owens Drive
Pleasanton, CA 94588
925.251.7200
925.251.7201 Fax

A2

J:\694\001\Drawings\694001_fp1.dwg, 1-8, 1/18/2011 10:04:42 AM, 1:1